Abbot Top Road

This drawing represents a compilation of available data.
It does not represent a field survey nor title search and
is subject to discovery of any superior information.
Minimum Right of Way is the extent of prescription
and maintenance, or 30' for roads that were County
maintained prior to 1973.

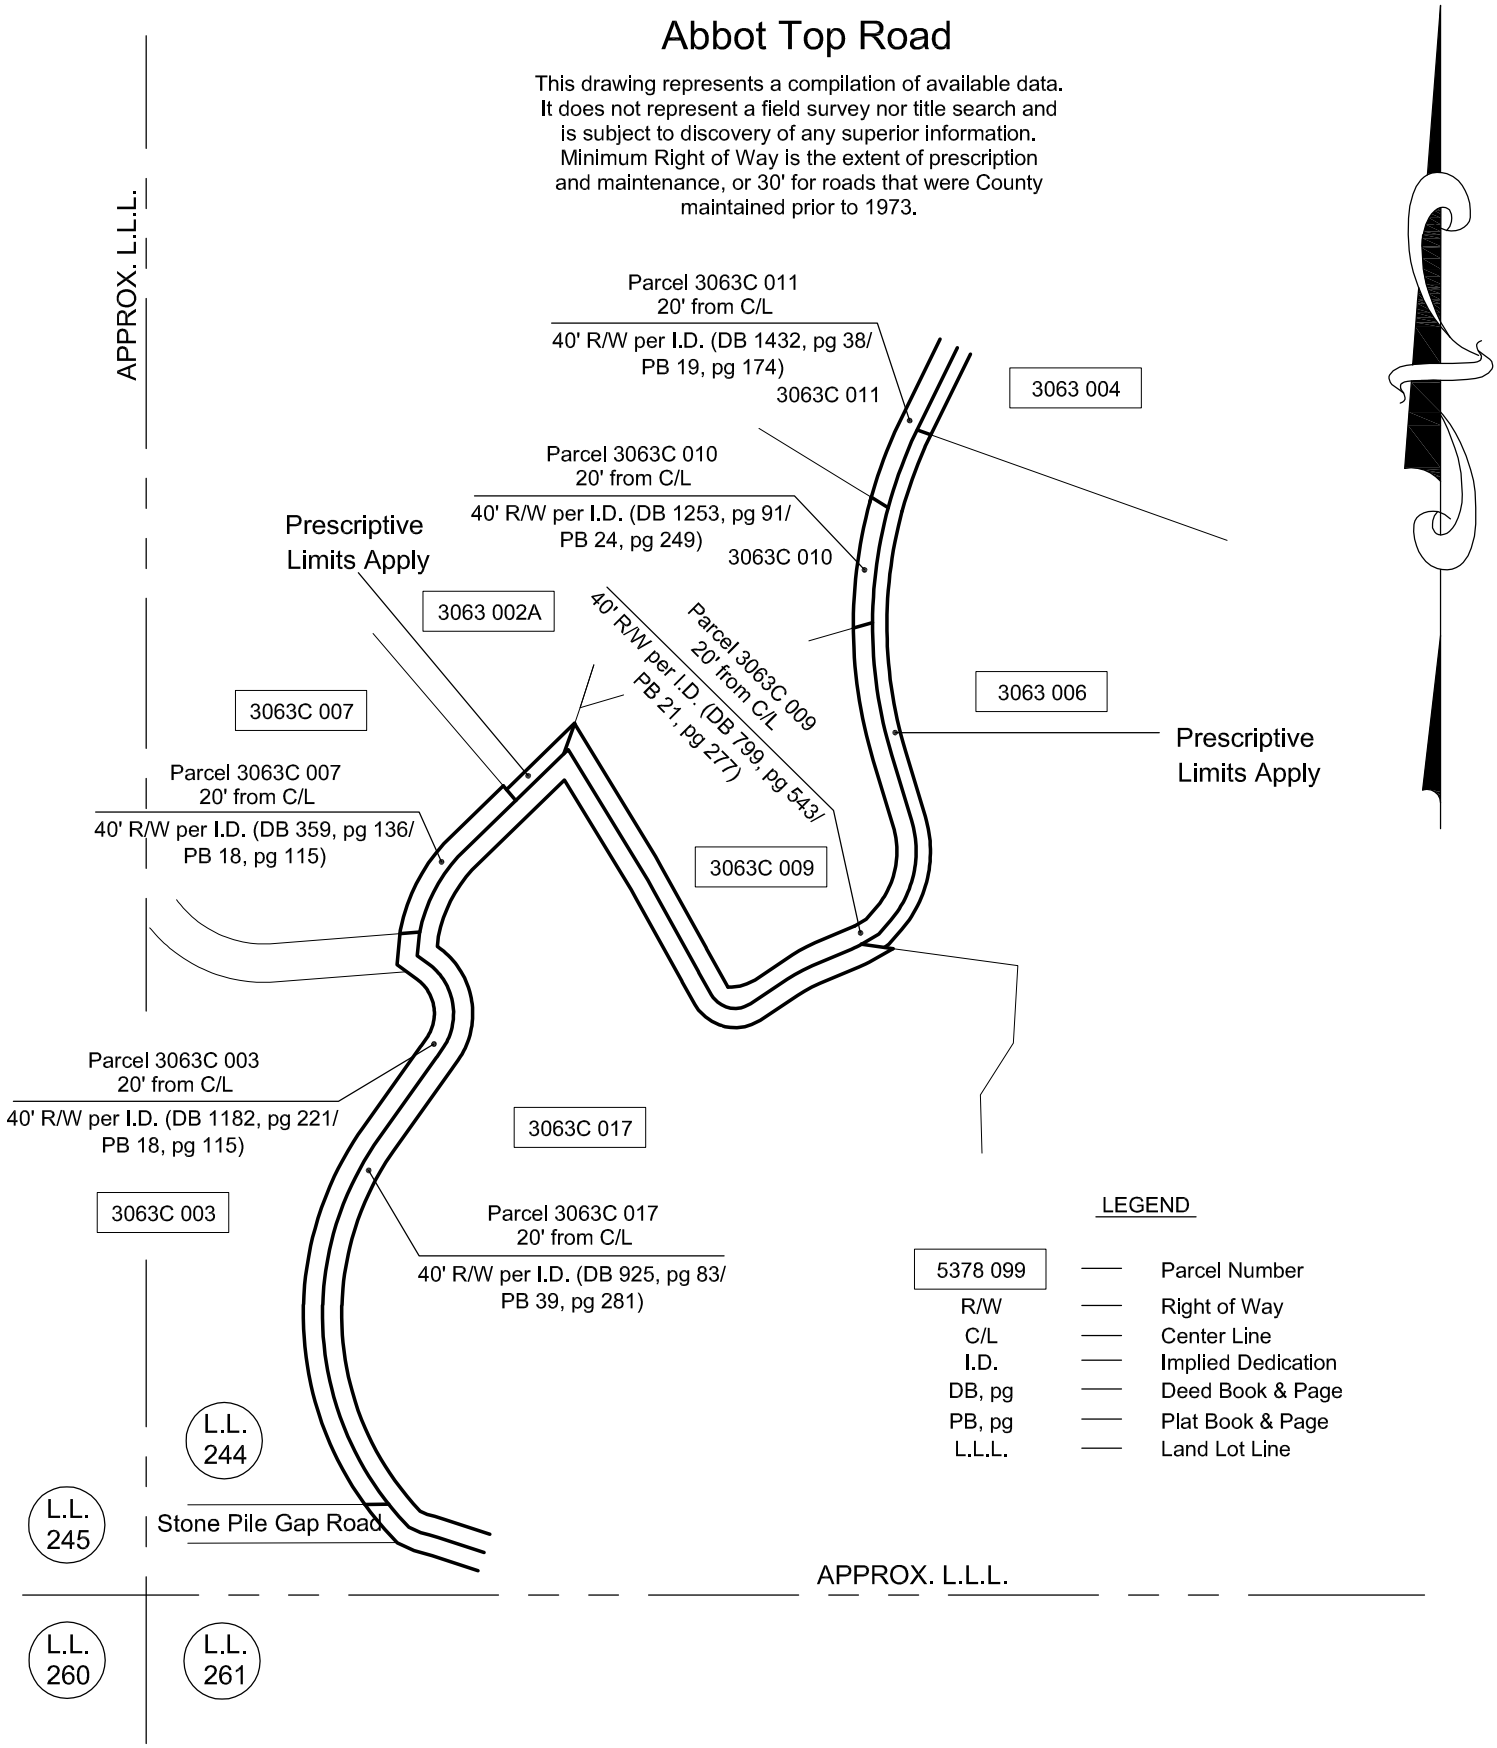

200 0 200 400 600

GRAPHIC SCALE – FEET

RIGHT OF WAY EXHIBIT	DATE - 10/30/2009
Abbot Top Road	PREPARED BY: SRH
	CHECKED BY: MEC

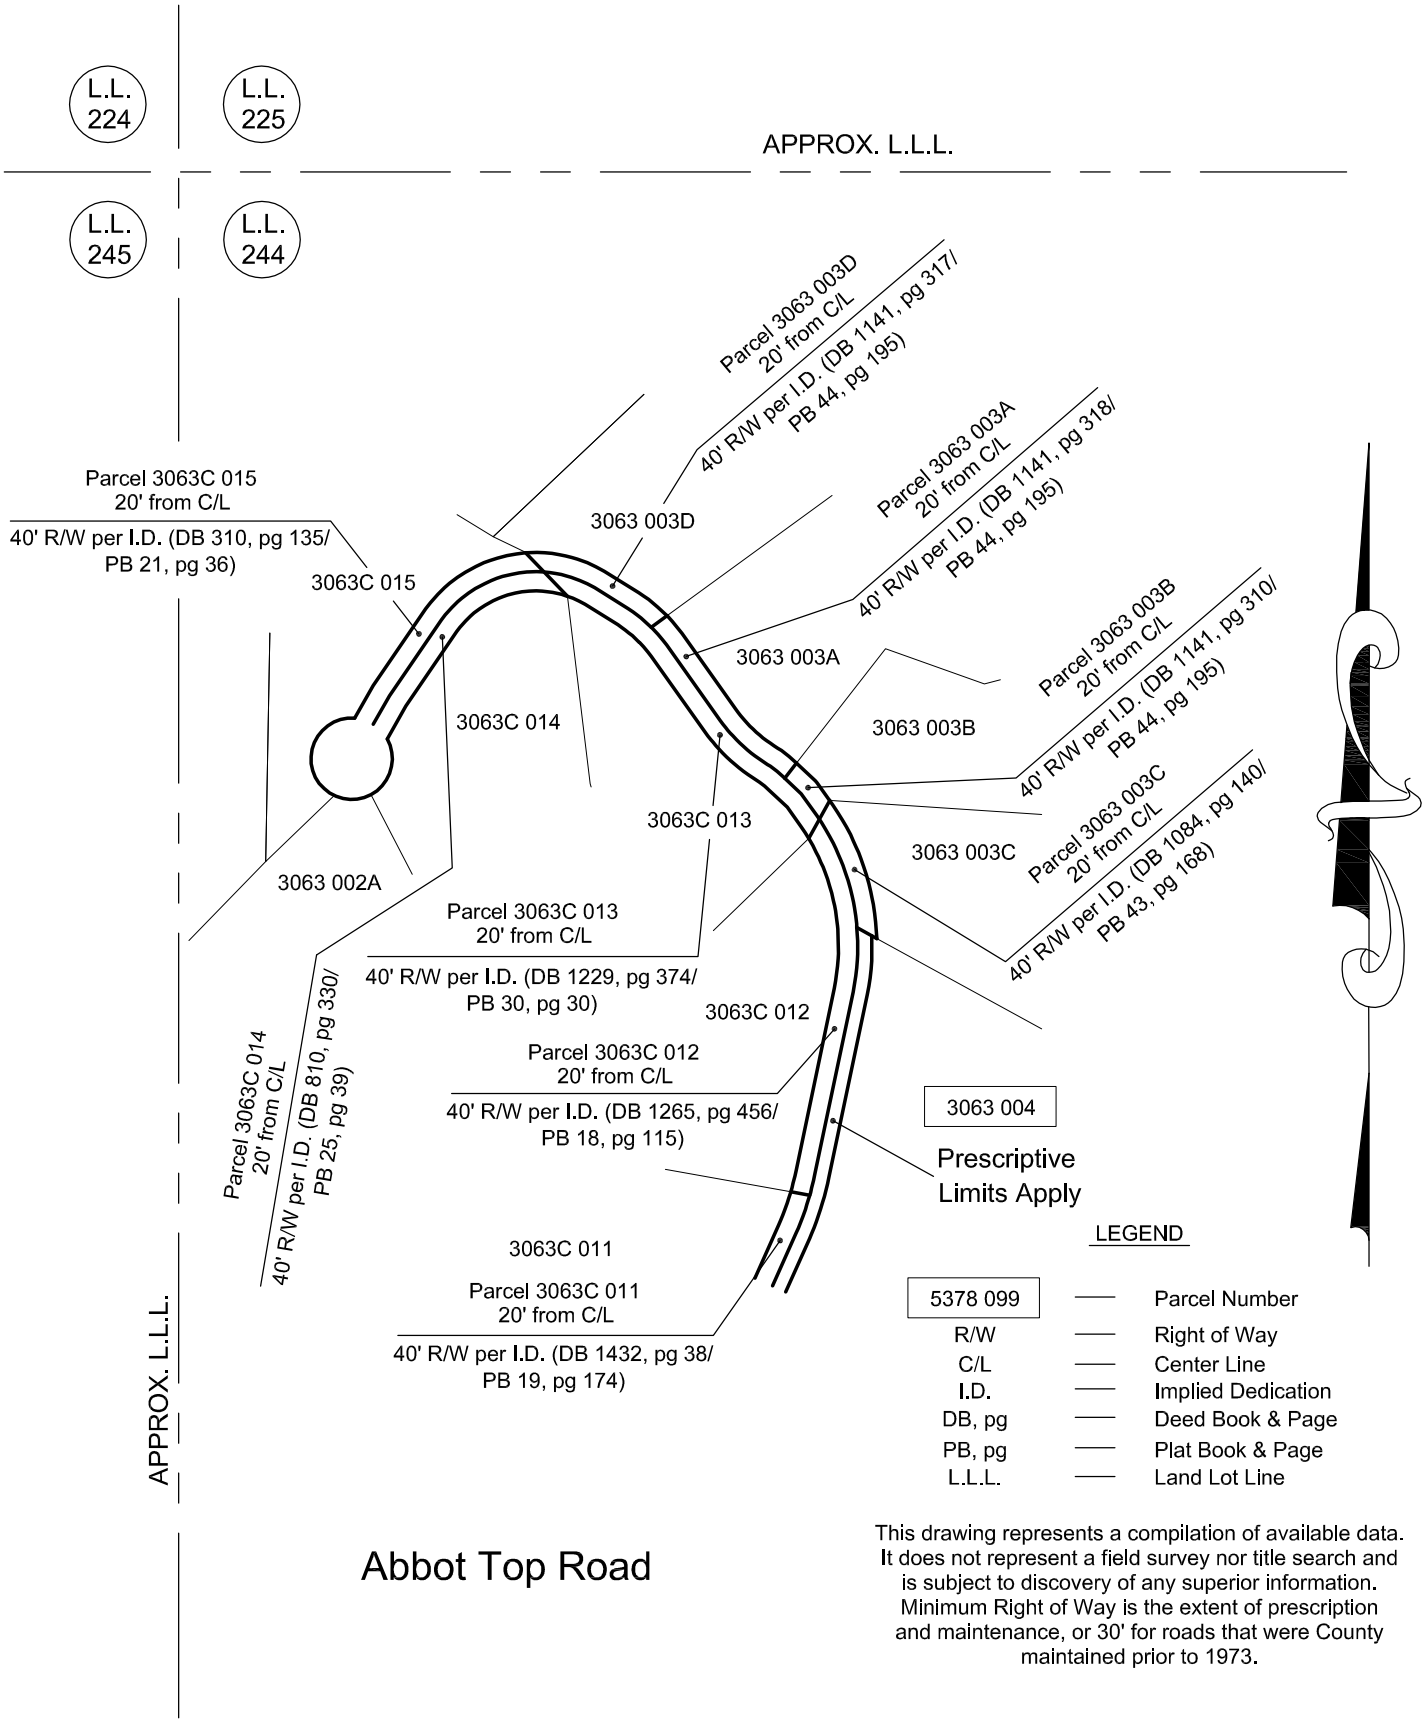

This drawing represents a compilation of available data. It does not represent a field survey nor title search and is subject to discovery of any superior information. Minimum Right of Way is the extent of prescription and maintenance, or 30' for roads that were County maintained prior to 1973.

RIGHT OF WAY EXHIBIT	DATE - 10/30/2009
Abbot Top Road	PREPARED BY: SRH
	CHECKED BY: MEC