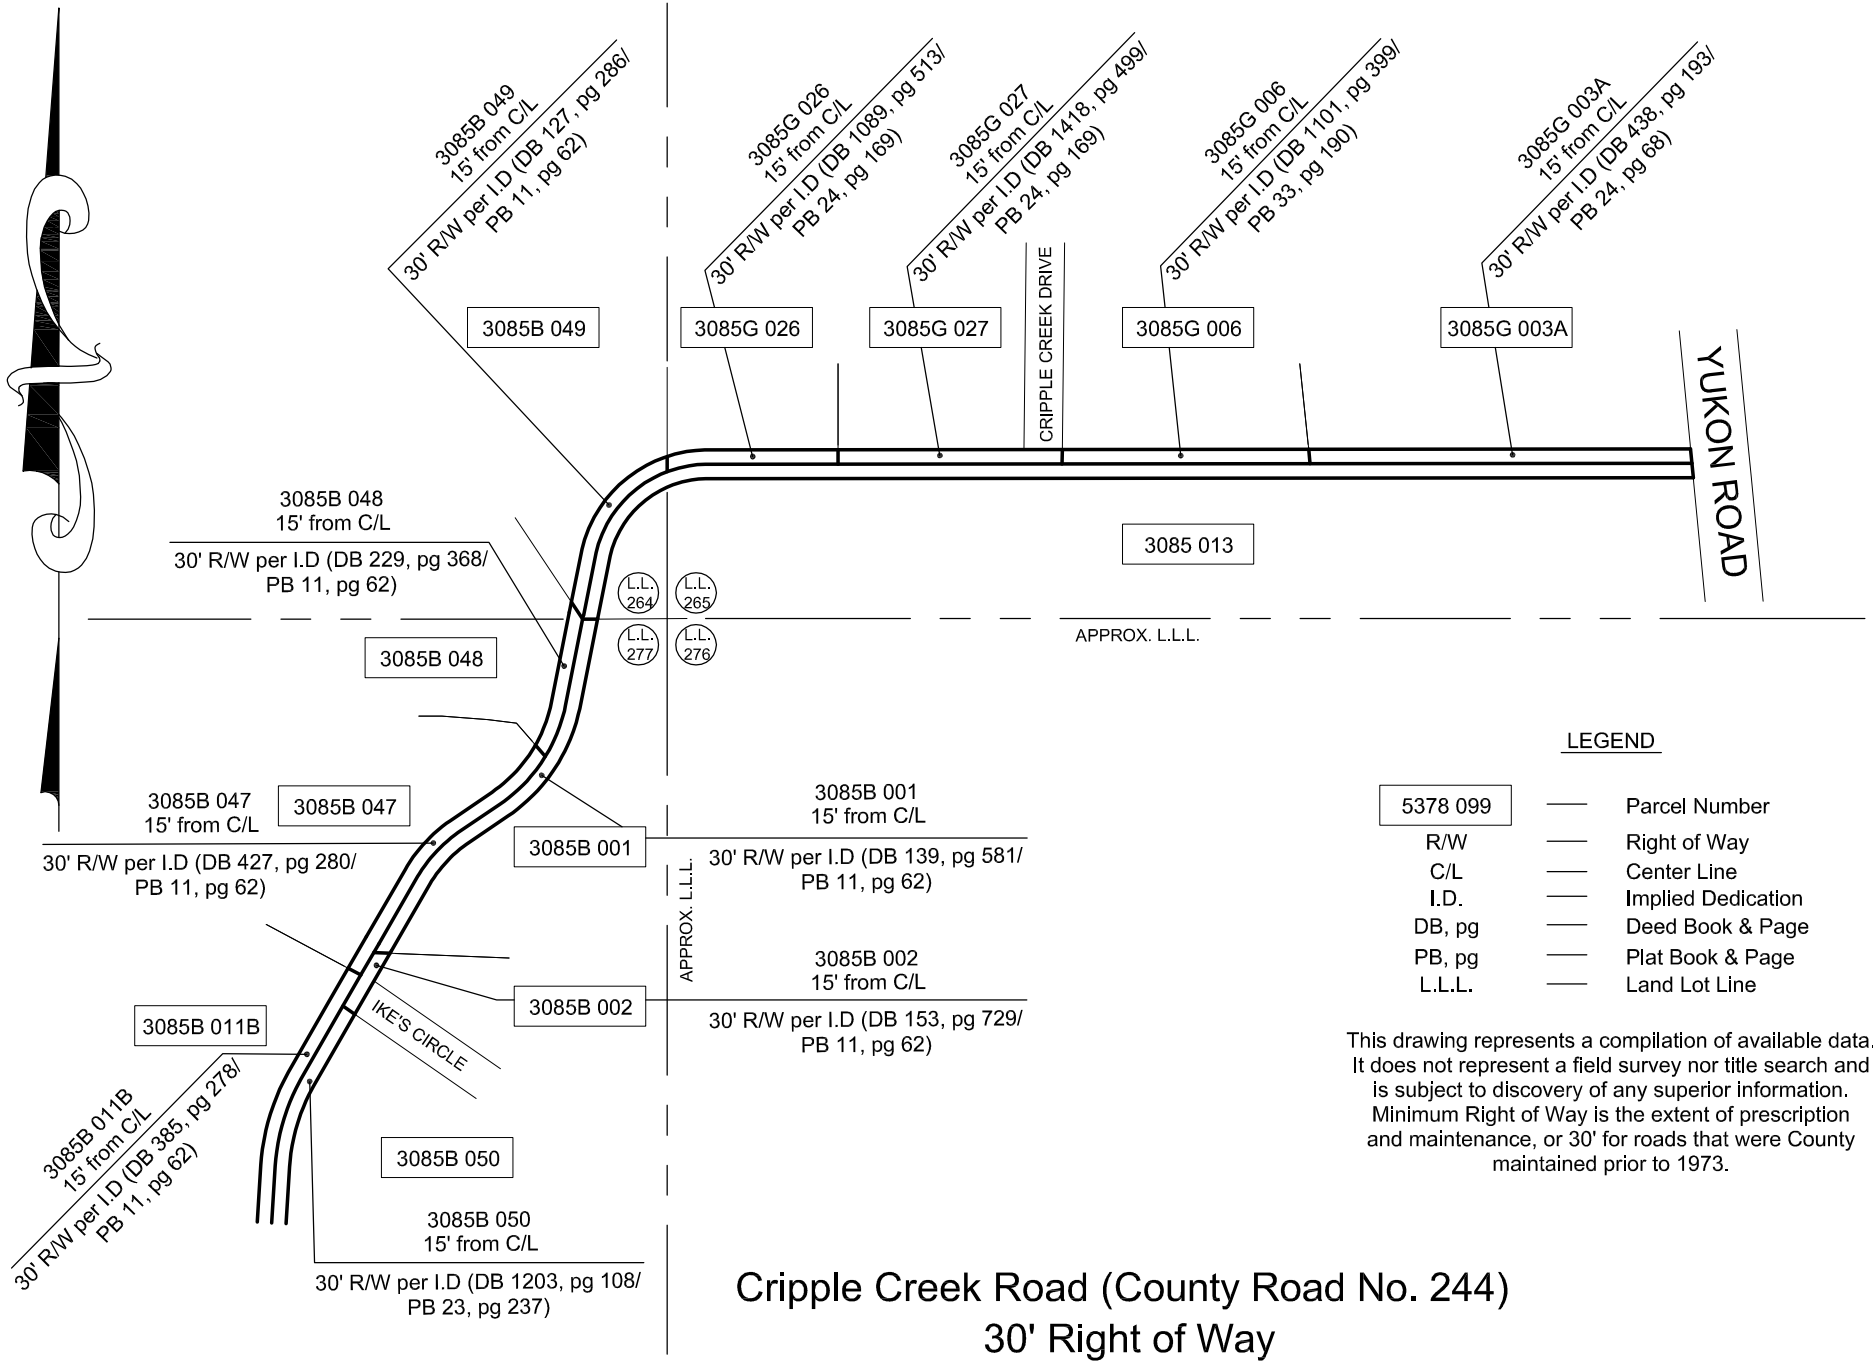

Cripple Creek Road (County Road No. 244)
30' Right of Way

RIGHT OF WAY EXHIBIT	DATE - 02/02/2010
	PREPARED BY: JCM
CRIPPLE CREEK ROAD	CHECKED BY: MEC

This drawing represents a compilation of available data.
It does not represent a field survey nor title search and
is subject to discovery of any superior information.
Minimum Right of Way is the extent of prescription
and maintenance, or 30' for roads that were County
maintained prior to 1973.

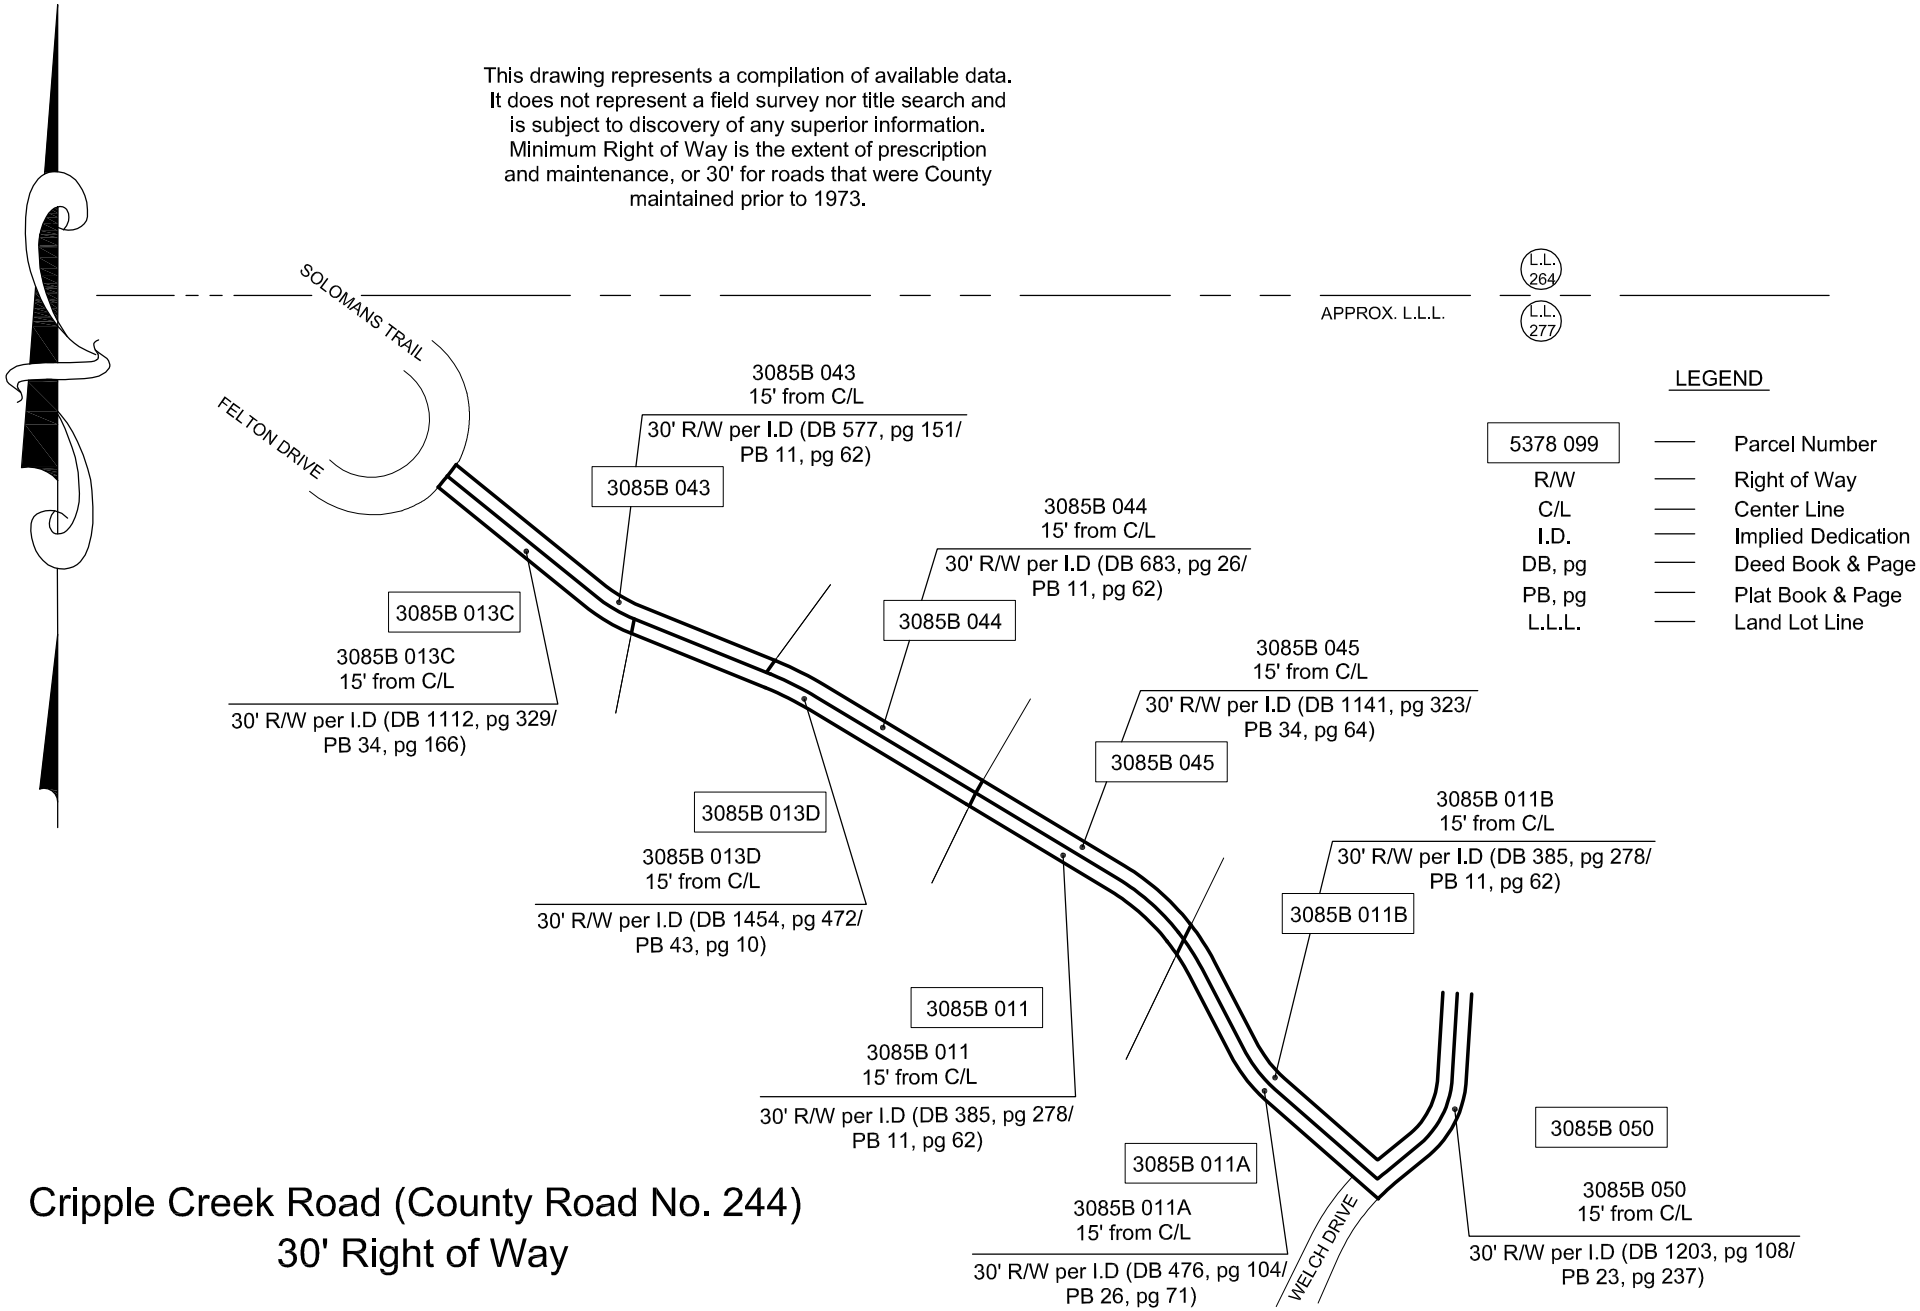

Cripple Creek Road (County Road No. 244)
30' Right of Way

200 0 200 400 600
GRAPHIC SCALE – FEET

RIGHT OF WAY EXHIBIT	DATE - 02/02/2010
CRIPPLE CREEK ROAD	PREPARED BY: JCM
	CHECKED BY: MEC