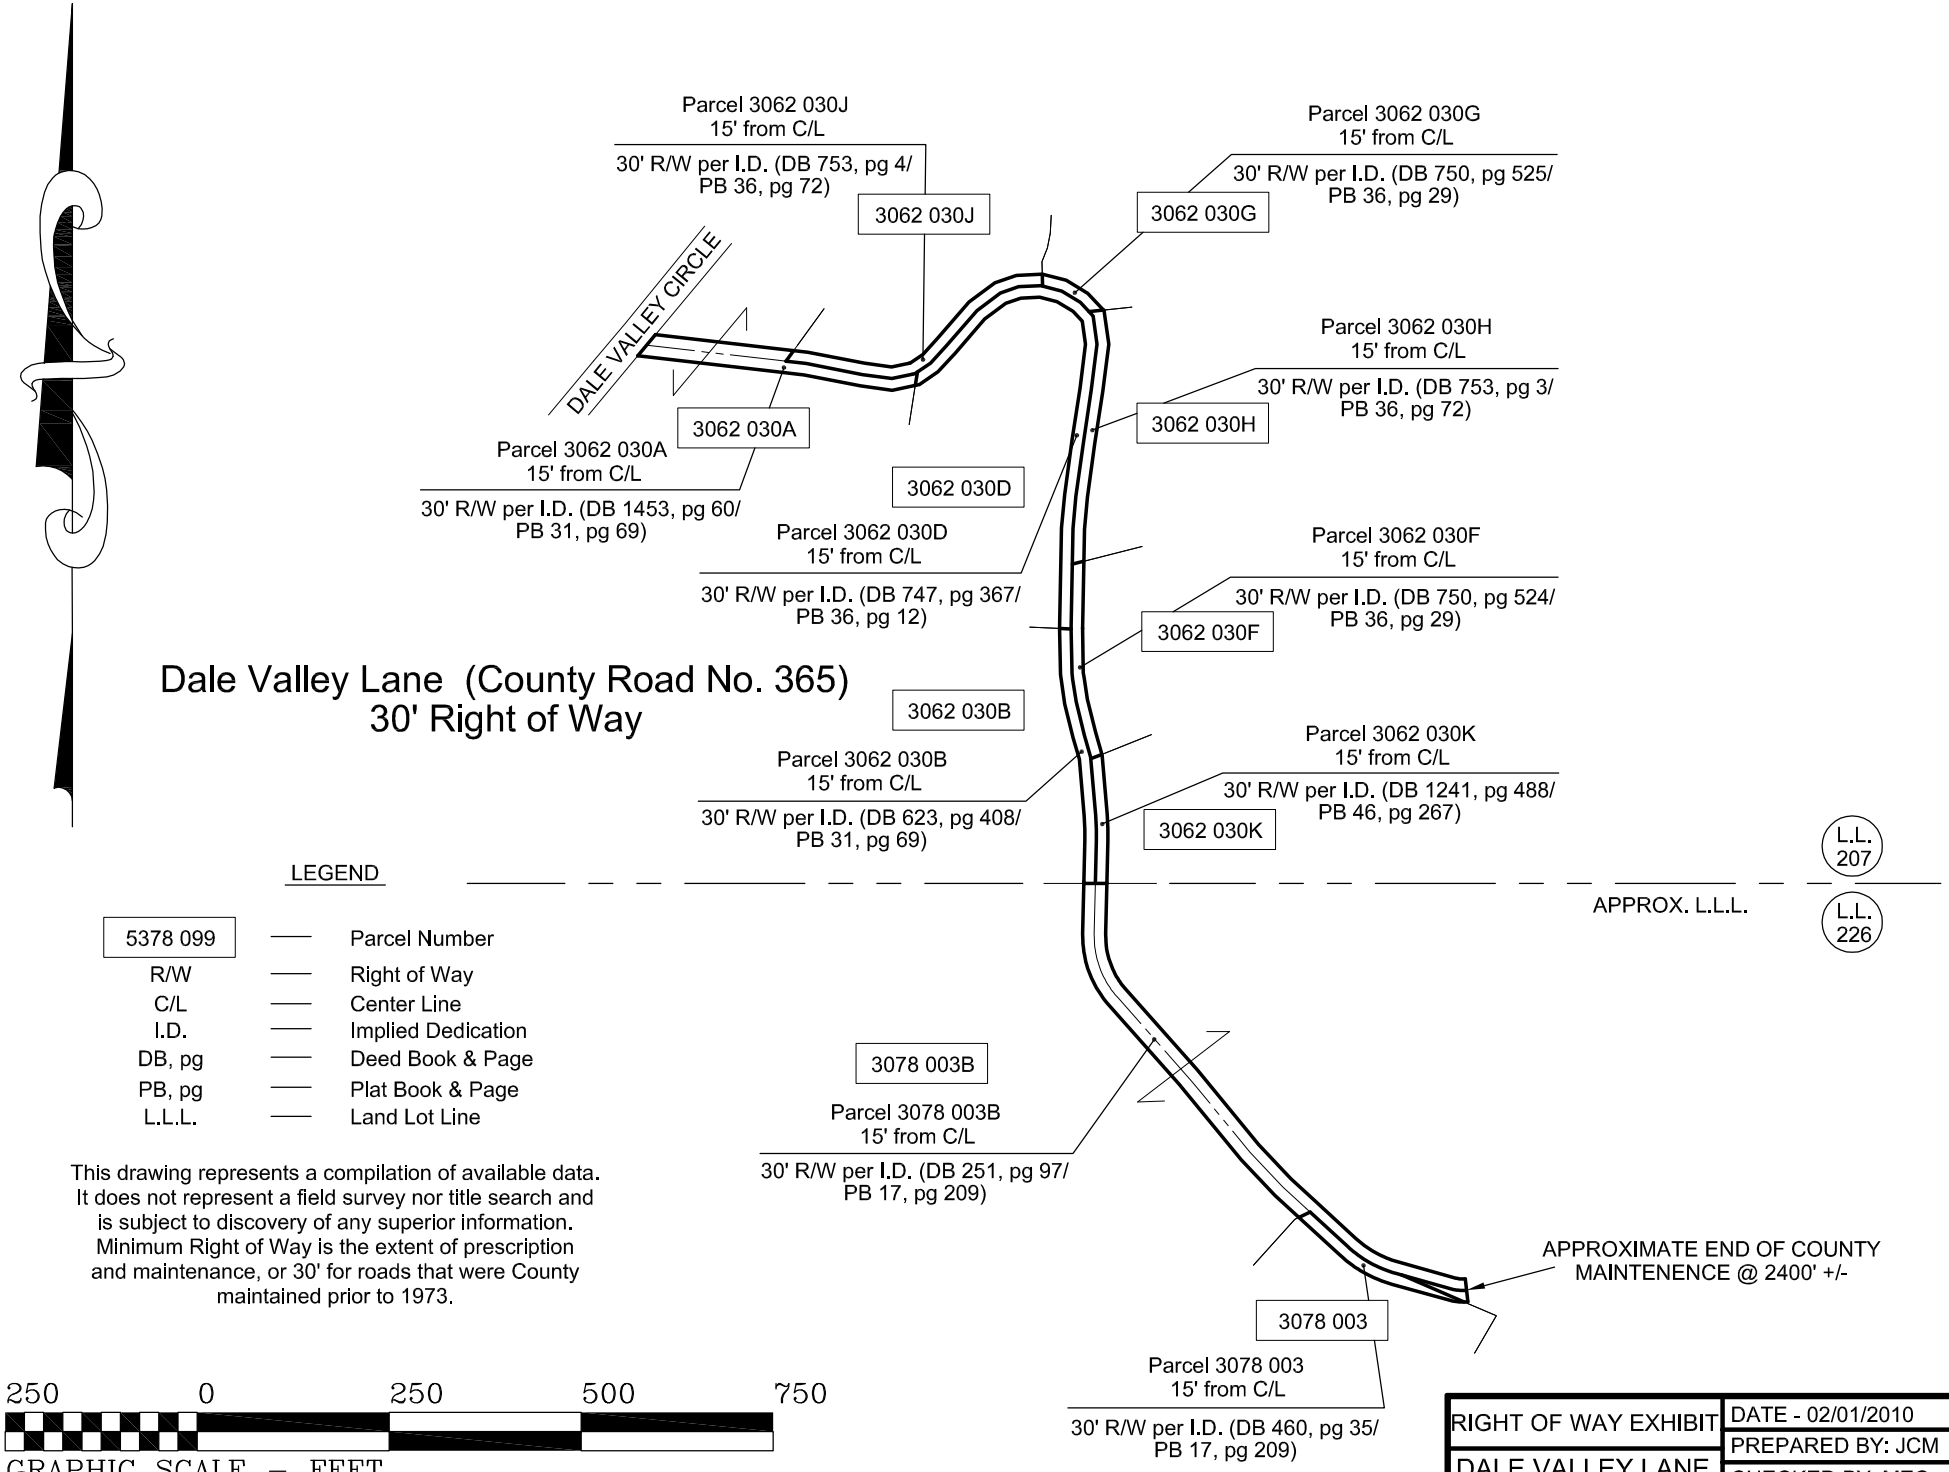
Parcel 3062 030J
15' from C/L
30' R/W per I.D. (DB 753, pg 4/
PB 36, pg 72)
3062 030J
Parcel 3062 030G
15' from C/L
30' R/W per I.D. (DB 750, pg 525/
PB 36, pg 29)
3062 030G
DALE VALLEY CIRCLE
Parcel 3062 030H
15' from C/L
30' R/W per I.D. (DB 753, pg 3/
PB 36, pg 72)
3062 030H
3062 030A
Parcel 3062 030A
15' from C/L
30' R/W per I.D. (DB 1453, pg 60/
PB 31, pg 69)
3062 030D
Parcel 3062 030D
15' from C/L
30' R/W per I.D. (DB 747, pg 367/
PB 36, pg 12)
Parcel 3062 030F
15' from C/L
30' R/W per I.D. (DB 750, pg 524/
PB 36, pg 29)
3062 030F
Dale Valley Lane (County Road No. 365)
30' Right of Way
3062 030B
Parcel 3062 030B
15' from C/L
30' R/W per I.D. (DB 623, pg 408/
PB 31, pg 69)
Parcel 3062 030K
15' from C/L
30' R/W per I.D. (DB 1241, pg 488/
PB 46, pg 267)
3062 030K
L.L.
207
APPROX. L.L.L.
L.L.
226
LEGEND
5378 099 — Parcel Number
R/W — Right of Way
C/L — Center Line
I.D. — Implied Dedication
DB, pg — Deed Book & Page
PB, pg — Plat Book & Page
L.L.L. — Land Lot Line
This drawing represents a compilation of available data.
It does not represent a field survey nor title search and
is subject to discovery of any superior information.
Minimum Right of Way is the extent of prescription
and maintenance, or 30' for roads that were County
maintained prior to 1973.
3078 003B
Parcel 3078 003B
15' from C/L
30' R/W per I.D. (DB 251, pg 97/
PB 17, pg 209)
APPROXIMATE END OF COUNTY
MAINTENENCE @ 2400' +/-
3078 003
Parcel 3078 003
15' from C/L
30' R/W per I.D. (DB 460, pg 35/
PB 17, pg 209)
250 0 250 500 750
GRAPHIC SCALE – FEET
RIGHT OF WAY EXHIBIT
DALE VALLEY LANE
DATE - 02/01/2010
PREPARED BY: JCM
CHECKED BY: MEC