LEGEND

5378 099	—	Parcel Number
R/W	—	Right of Way
C/L	—	Center Line
I.D.	—	Implied Dedication
DB, pg	—	Deed Book & Page
PB, pg	—	Plat Book & Page
L.L.L.	—	Land Lot Line

This drawing represents a compilation of available data. It does not represent a field survey nor title search and is subject to discovery of any superior information. Minimum Right of Way is the extent of prescription and maintenance, or 30' for roads that were County maintained prior to 1973.

L.L. 272 | L.L. 305

APPROX. L.L.L.

GA HWY 382 WEST

3040C 002 — Parcel 3040C 002 15' from C/L — 30' R/W per I.D. (PB 5, pg 279)

3040C 002A — Parcel 3040C 002A 15' from C/L — 30' R/W per I.D. (PB 5, pg 279)

3040C 020 — Parcel 3040C 020 15' from C/L — 30' R/W per I.D. (PB 5, pg 279)

3040C 004A — Parcel 3040C 004A 15' from C/L — 30' R/W per I.D. (PB 5, pg 279)

3040C 019 — Parcel 3040C 019 15' from C/L — 30' R/W per I.D. (PB 5, pg 279)

3040C 012 — Parcel 3040C 012 15' from C/L — 30' R/W per I.D. (PB 5, pg 279)

3040C 004 — Parcel 3040C 004 15' from C/L — 30' R/W per I.D. (PB 5, pg 279)

3040C 017A — Parcel 3040C 017A 15' from C/L — 30' R/W per I.D. (PB 5, pg 279)

PINE WAY

3040C 014

3040C 014A

3040 008

3040 008

3040C 001

APPROX. L.L.L.

3041 031

3041D 054

L.L. 271 | L.L. 306

East Harris Branch Road

200 0 200 400 600

GRAPHIC SCALE – FEET

RIGHT OF WAY EXHIBIT	DATE - 10/07/2009
	PREPARED BY: WJB
East Harris Branch Road	CHECKED BY: MEC

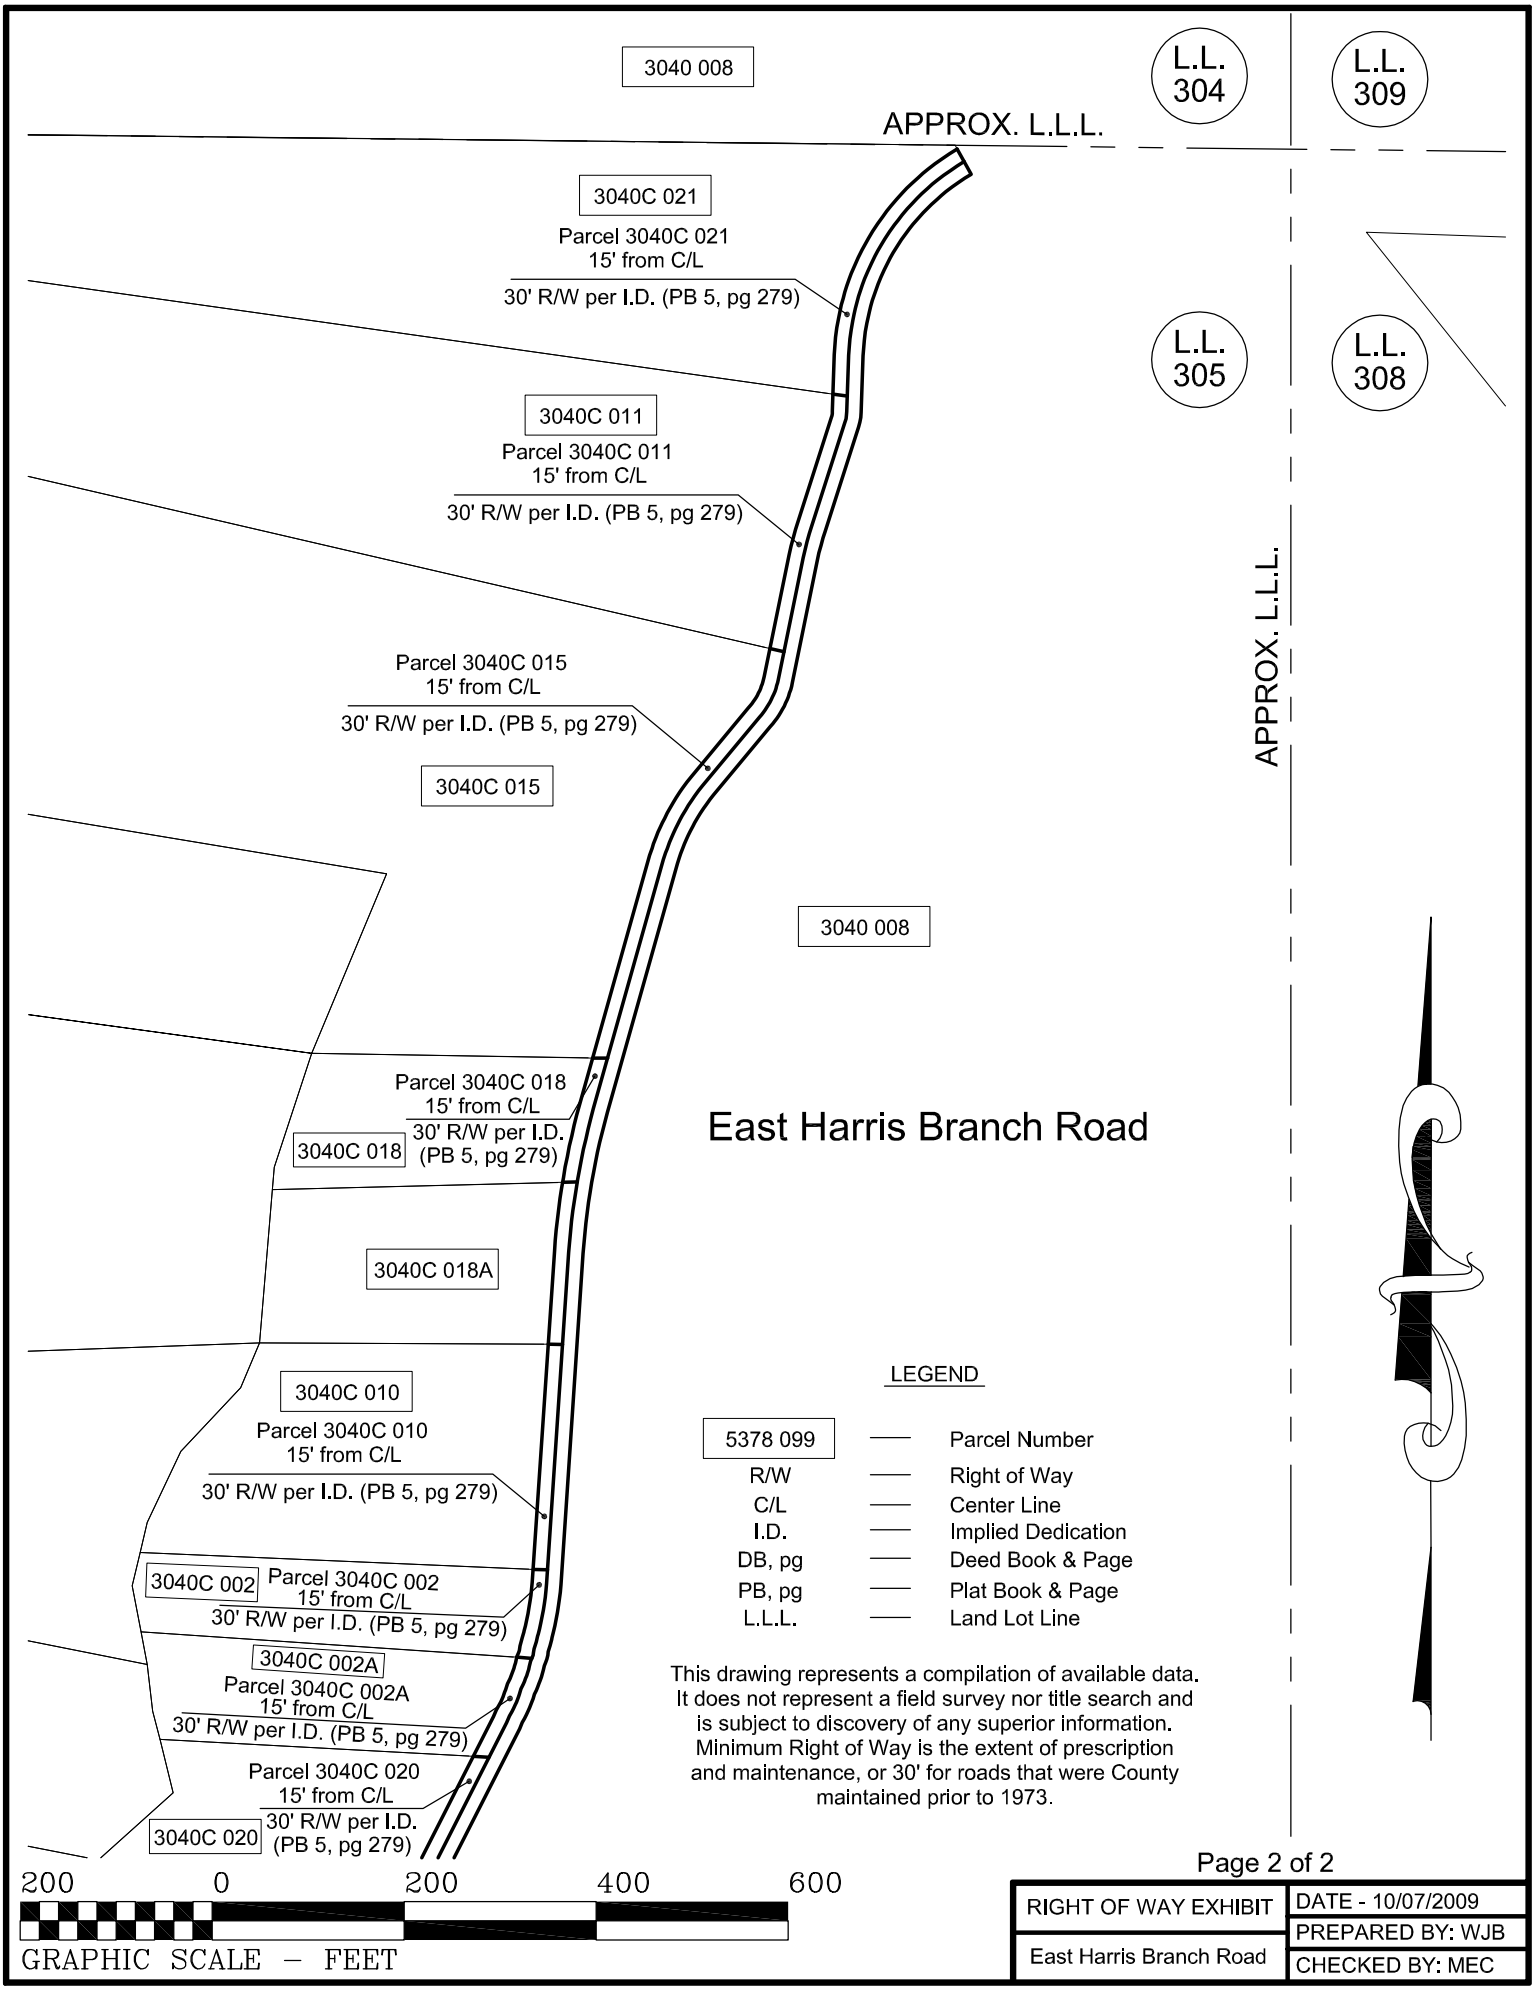

RIGHT OF WAY EXHIBIT	DATE - 10/07/2009
	PREPARED BY: WJB
East Harris Branch Road	CHECKED BY: MEC