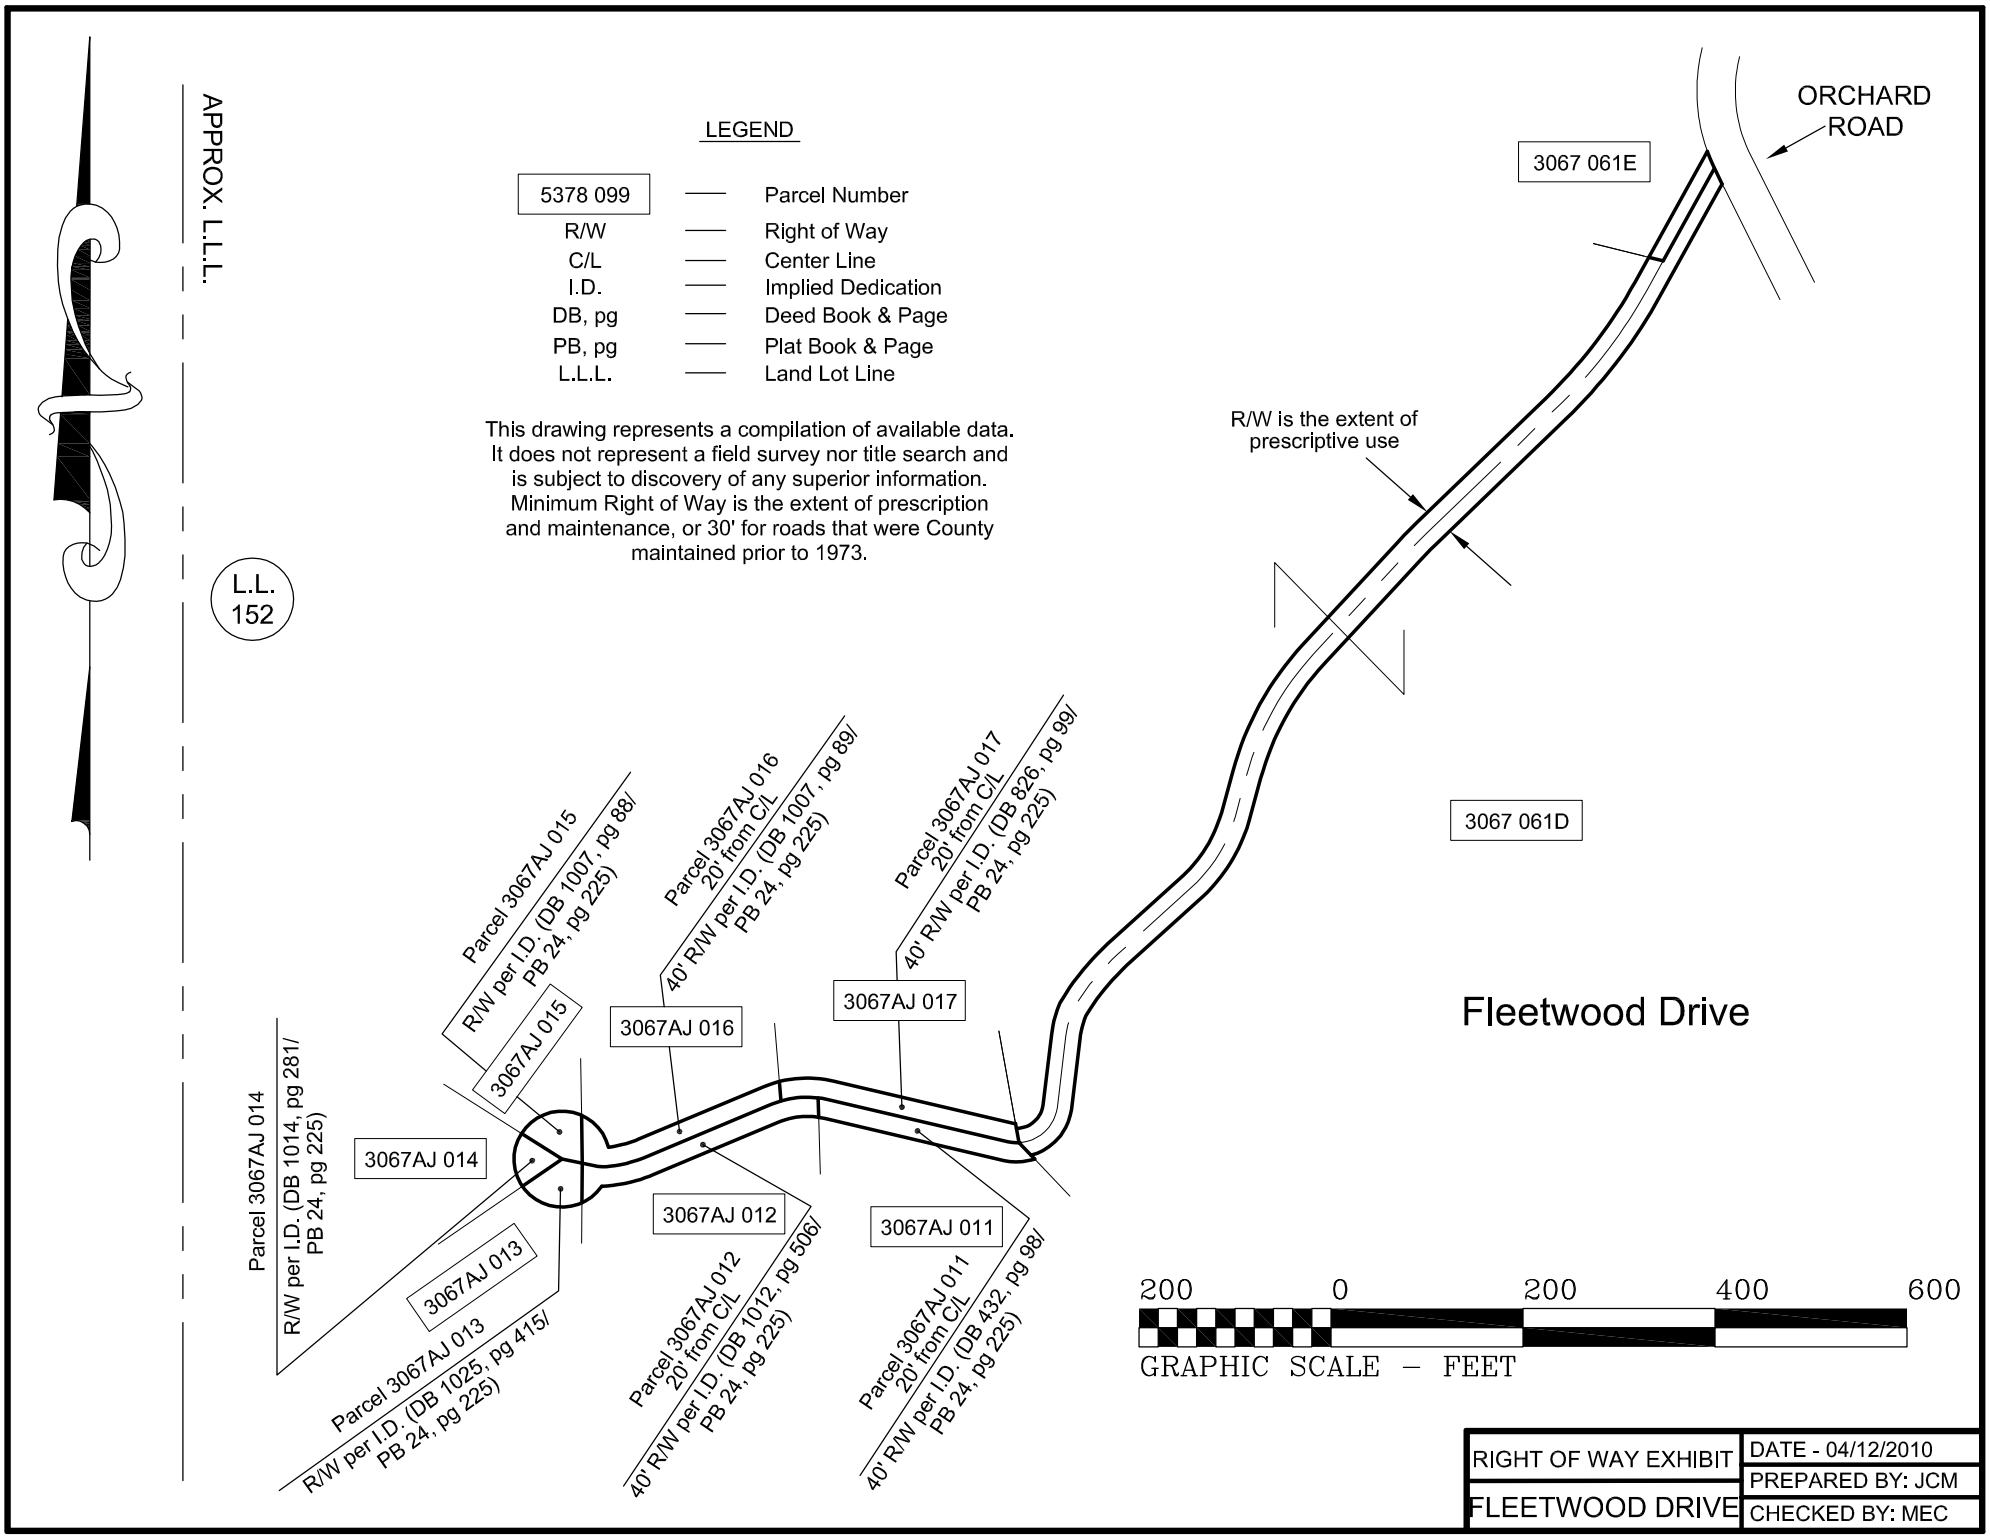
LEGEND
5378 099 — Parcel Number
R/W — Right of Way
C/L — Center Line
I.D. — Implied Dedication
DB, pg — Deed Book & Page
PB, pg — Plat Book & Page
L.L.L. — Land Lot Line
This drawing represents a compilation of available data. It does not represent a field survey nor title search and is subject to discovery of any superior information. Minimum Right of Way is the extent of prescription and maintenance, or 30' for roads that were County maintained prior to 1973.
APPROX. L.L.L.
L.L. 152
ORCHARD ROAD
3067 061E
R/W is the extent of prescriptive use
3067 061D
Fleetwood Drive
Parcel 3067AJ 015
R/W per I.D. (DB 1007, pg 88/ PB 24, pg 225)
3067AJ 015
Parcel 3067AJ 016
20' from C/L
40' R/W per I.D. (DB 1007, pg 89/ PB 24, pg 225)
3067AJ 016
Parcel 3067AJ 017
20' from C/L
40' R/W per I.D. (DB 826, pg 99/ PB 24, pg 225)
3067AJ 017
Parcel 3067AJ 014
R/W per I.D. (DB 1014, pg 281/ PB 24, pg 225)
3067AJ 014
3067AJ 013
Parcel 3067AJ 013
R/W per I.D. (DB 1025, pg 415/ PB 24, pg 225)
3067AJ 012
Parcel 3067AJ 012
20' from C/L
40' R/W per I.D. (DB 1012, pg 506/ PB 24, pg 225)
3067AJ 011
Parcel 3067AJ 011
20' from C/L
40' R/W per I.D. (DB 432, pg 98/ PB 24, pg 225)
200 0 200 400 600
GRAPHIC SCALE – FEET
RIGHT OF WAY EXHIBIT
FLEETWOOD DRIVE
DATE - 04/12/2010
PREPARED BY: JCM
CHECKED BY: MEC